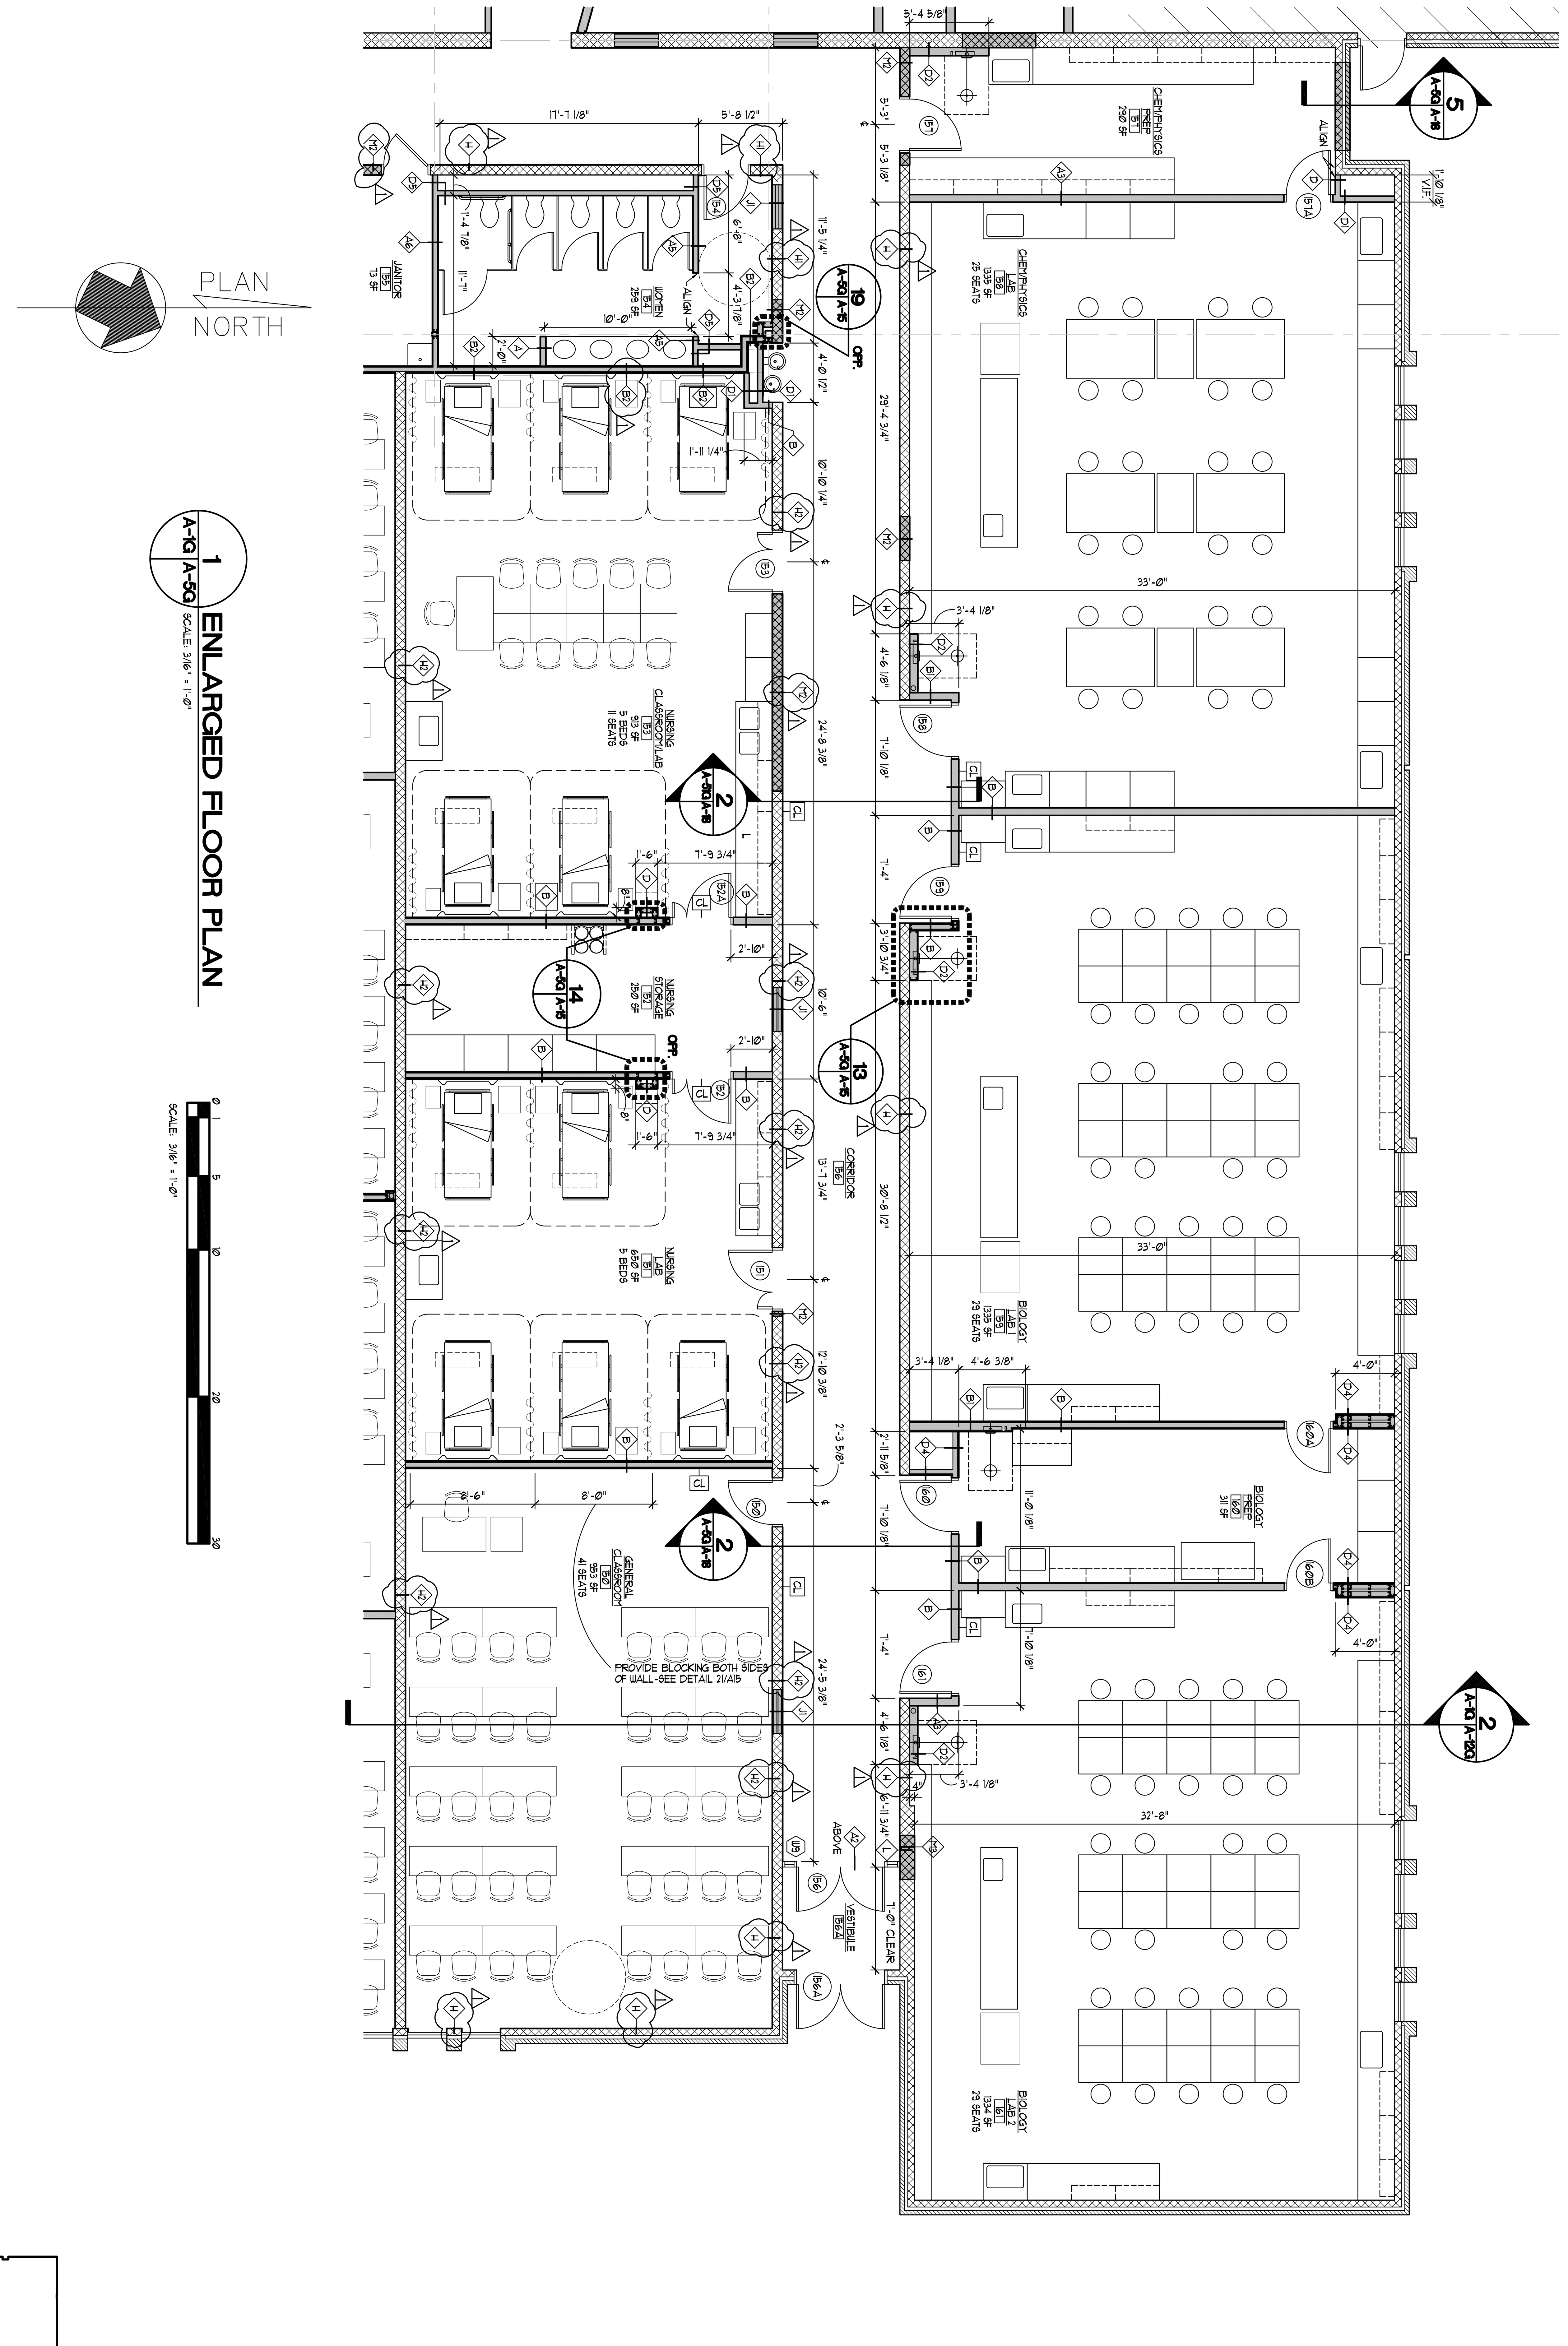

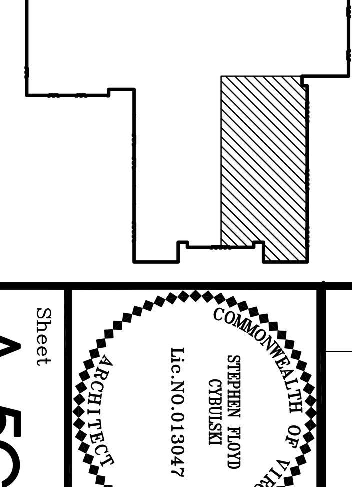

KEY PLAN

SCALE: 1" = 100'-0"

Date:	JANUARY 13, 2010
REVISIONS	
NO.	DATE
1	FEBRUARY 09, 2010

COMMONWEALTH OF VIRGINIA
STEPHEN FLOYD CYBULSKI
Lic.NO.013047
ARCHITECT

Sheet **A-5G**

File Number RCC-A5G-PLAN

ENLARGED FLOOR PLAN
GLENNS CAMPUS

RAPPAHANNOCK COMMUNITY COLLEGE

CAMPUS RENOVATIONS
WARSAW + GLENNS, VIRGINIA
PC: 260-17712

nbj ARCHITECTURE
A Professional Limited Company
GROVE PARK SQUARE
11537-B NUCKOLS ROAD
Glen Allen, Virginia 23059
(804) 273-9811 fax: (804) 273-9843